


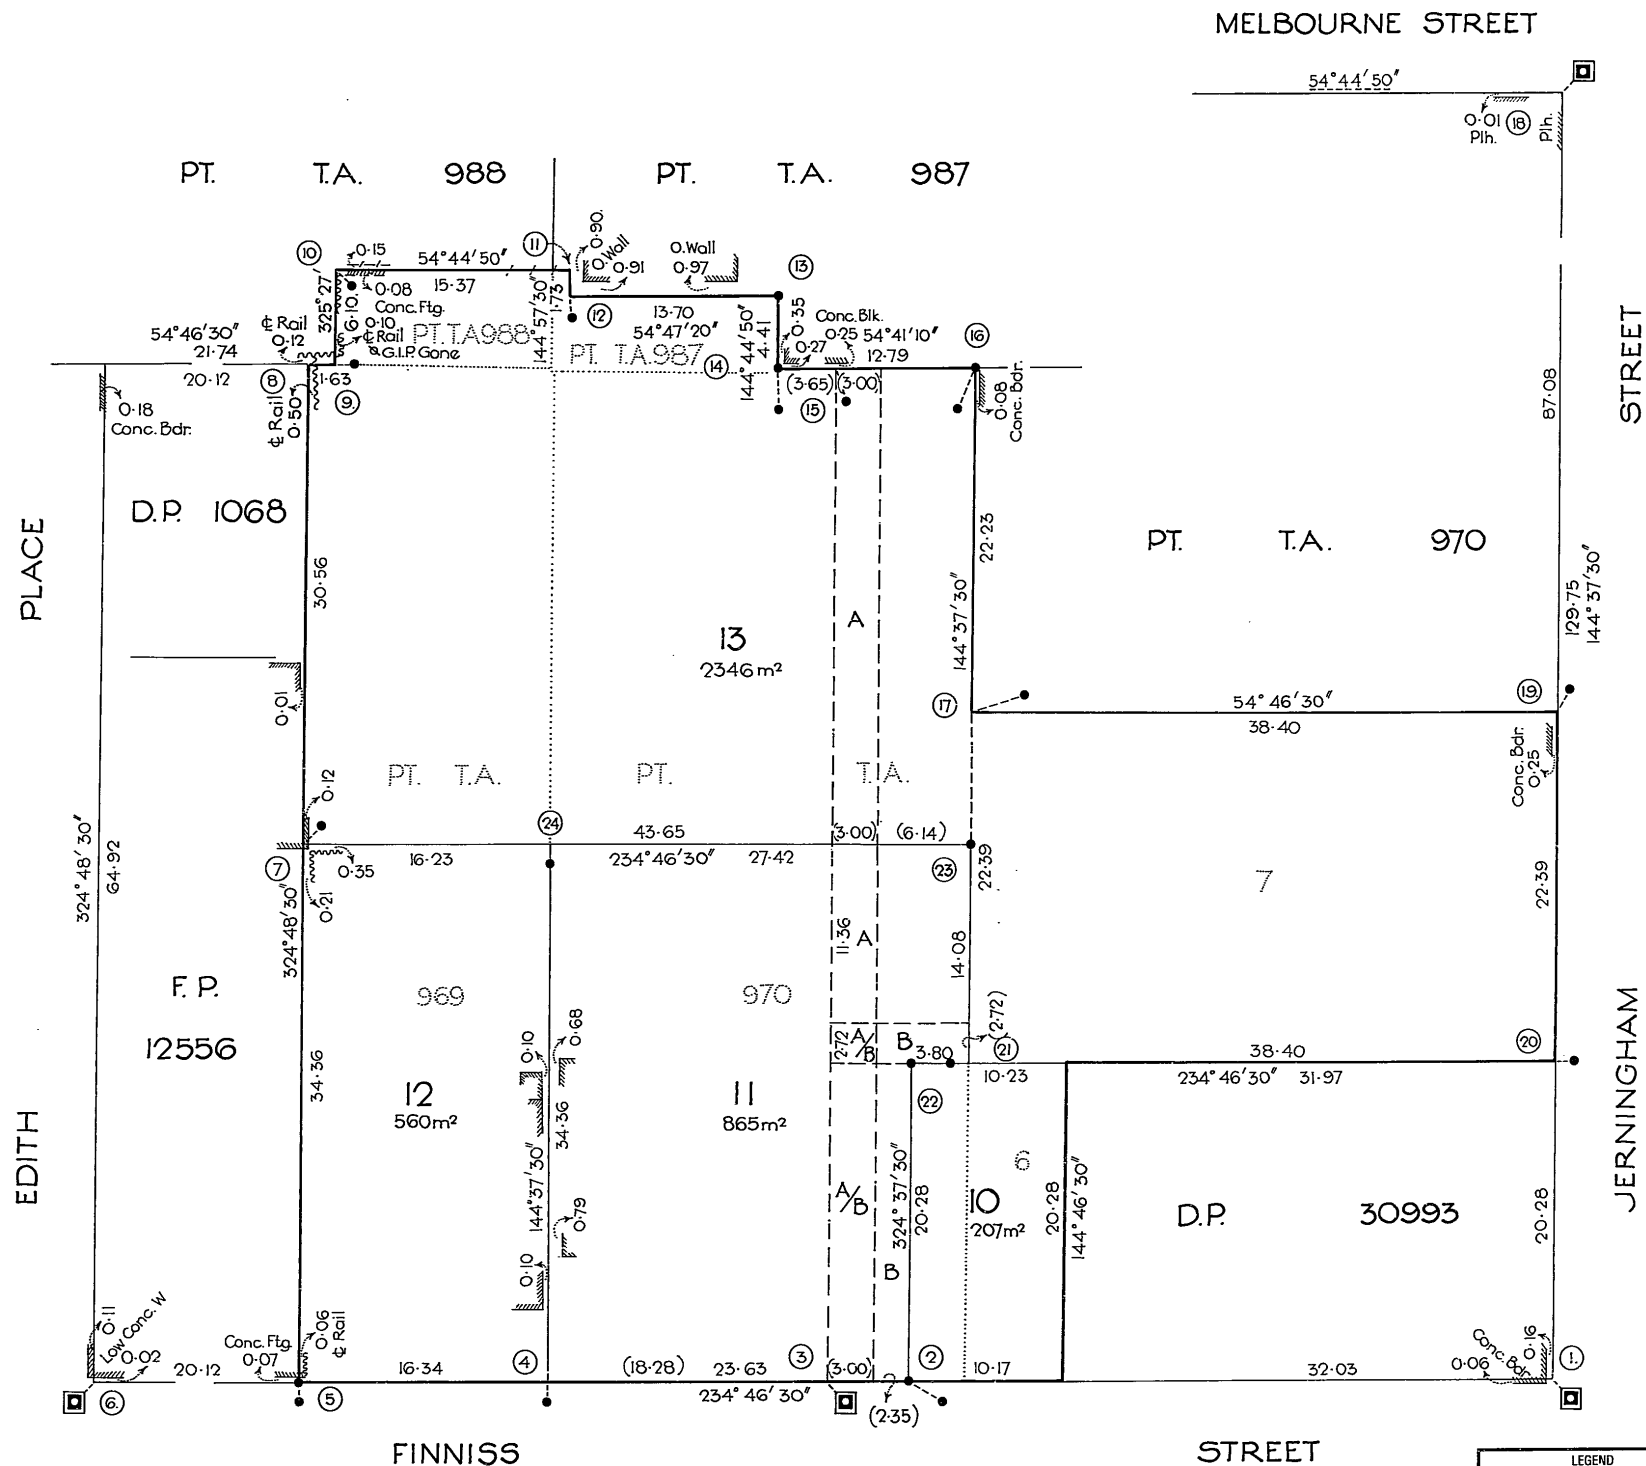

## REFERENCE MARKS

| Cnr. | Bearing  | From      | Dist. | P.M. Number |
|------|----------|-----------|-------|-------------|
| 1    | 279° 42' | P.S.M. Rd | 0.86  | 6628/12614  |
| 2    | 247° 09' | Spk. Rd.  | 2.86  |             |
| 2    | —        | Spk.      | —     |             |
| 3    | 279° 42' | P.S.M. Rd | 0.86  | 6628/13559  |
| 4    | 324° 37' | M.N.      | 0.61  |             |
| 5    | 324° 48' | M.N.      | 0.61  |             |
| 5    | —        | M.N.      | —     |             |
| 6    | 9° 47'   | P.S.M. Rd | 0.86  | 6628/12613  |
| 7    | 189° 46' | M.P.      | 1.41  |             |
| 8    | 234° 46' | M.P.      | 2.63  |             |
| 9    | 234° 46' | M.P.      | 1.00  |             |
| 10   | 278° 26' | Spk.      | 1.41  |             |
| 11   | 322° 37' | M.P.      | 2.75  |             |
| 12   | 318° 39' | M.P.      | 1.02  |             |
| 13   | —        | Nail      | —     |             |
| 14   | 321° 25' | Ram.      | 2.50  |             |
| 14   | —        | M.N.      | —     |             |
| 15   | 307° 23' | Ram. Rd.  | 2.07  |             |
| 16   | 346° 32' | Spk.      | 2.71  |             |
| 16   | —        | M.P.      | —     |             |
| 17   | 217° 44' | Spk. Rd.  | 3.43  |             |
| 18   | 189° 41' | P.S.M. Rd | 0.86  | 6628/12910  |
| 19   | 175° 57' | Spk. Rd.  | 1.17  |             |
| 20   | 233° 06' | M.P. Rd.  | 0.61  |             |
| 21   | 54° 46'  | M.P. Rd.  | 0.99  |             |
| 22   | —        | Spk.      | —     |             |
| 23   | —        | M.P.      | —     |             |
| 24   | 324° 37' | M.P.      | 1.00  |             |



The CORPORATION of the  
CITY of ADELAIDE  
Box 2252 G.P.O. Adelaide 5001  
Tel. (08) 2037777  
Q.135/3

| LEGEND            |             |
|-------------------|-------------|
| NETWORK PSM       | FD          |
| NETWORK STATION   | FD          |
| PERMANENT PLACED  | FD          |
| SURVEY FOUND      | FD          |
| MARK GONE         | GONE        |
| REFERENCE PLACED  | MP OR RM    |
| MARKS FOUND       | SPK FD      |
| GONE              | BT GONE     |
| DRILL HOLE & WING |             |
| DIRECTION CHANGE  |             |
| PART DISTANCES    | (20-32)     |
| CALCULATED DATA   | 20-85 CALC. |
| COPIED DATA       | 100-85      |

DP 42431

THIS IS SHEET 1 OF 1 SHEETS

DEPOSITED 513 1996  
ACCEPTED FOR FILING 513 1996  
MAP REF. 6628: 42: a DEV. No. 020/DO19/94  
TITLE SYSTEM REAL PROPERTY ACT  
TITLE REFERENCE Cst. 4378/140 & 146  
and C.T. 4399/60

O.B. / LAST PLAN REF. TOTAL AREA

DOCKET No.

FIELD BOOK No.

|                         |                         |                         |                           |
|-------------------------|-------------------------|-------------------------|---------------------------|
| CLOSURE CHECKED<br>P.M. | PLAN EXAMINED<br>M.M.D. | PLAN APPROVED<br>3.5.95 | P.M.S. APPROVED<br>2.3.95 |
|-------------------------|-------------------------|-------------------------|---------------------------|

IRRIGATION AREA  
HUNDRED YATALA  
TOWNSHIP / AREA NORTH ADELAIDE  
COUNCIL CITY OF ADELAIDE

## PLAN OF DIVISION

PT. T.A.s 969, 970, 987 and 988,  
Allots. 6 and 7 in D.P. 30993 of PT. T.A. 970  
and CLOSED ROAD marked A in  
R.P. 7372 of PT. T.A. 970.

SCALE 0 5 10 15 20 25 METRES

## STATEMENTS CONCERNING EASEMENTS ANNOTATIONS AND AMENDMENTS

Easements created by V6504916 are not to be retained.

Portion of Allots. 11 and 13 marked A hereon is to be subject to an easement to The Electricity Trust of South Australia for electricity supply purposes.

Portion of Allot. 11 marked B hereon is to be subject to an easement to the Minister for Infrastructure for sewerage purposes.

Right of Way created by G.R.O. No. 11 Book 260, T 80581 and T 81903 is not to be retained.

Boundaries are unoccupied unless otherwise shown.

ALL DISTANCES ARE GROUND DISTANCES

COMBINED SCALE FACTOR 1:000.16 ZONE 54 AMG 84  
BEARING DATUM 324° 37' 30" DISTANCE 130.97  
DERIVED FROM 6628/12614 - 6628/12910

I, Geoffrey Bernard COOKE

licensed surveyor of South Australia do hereby certify -

(1) That this plan has been made from surveys carried out by me or under my personal supervision and in accordance with the Survey Act 1992

(2) That the field work was completed on the 24th day of August 1994

excepting for the final placement of survey marks (strike out if not applicable)

Date 31.8.94 Licensed Surveyor