PEGGING PLAN

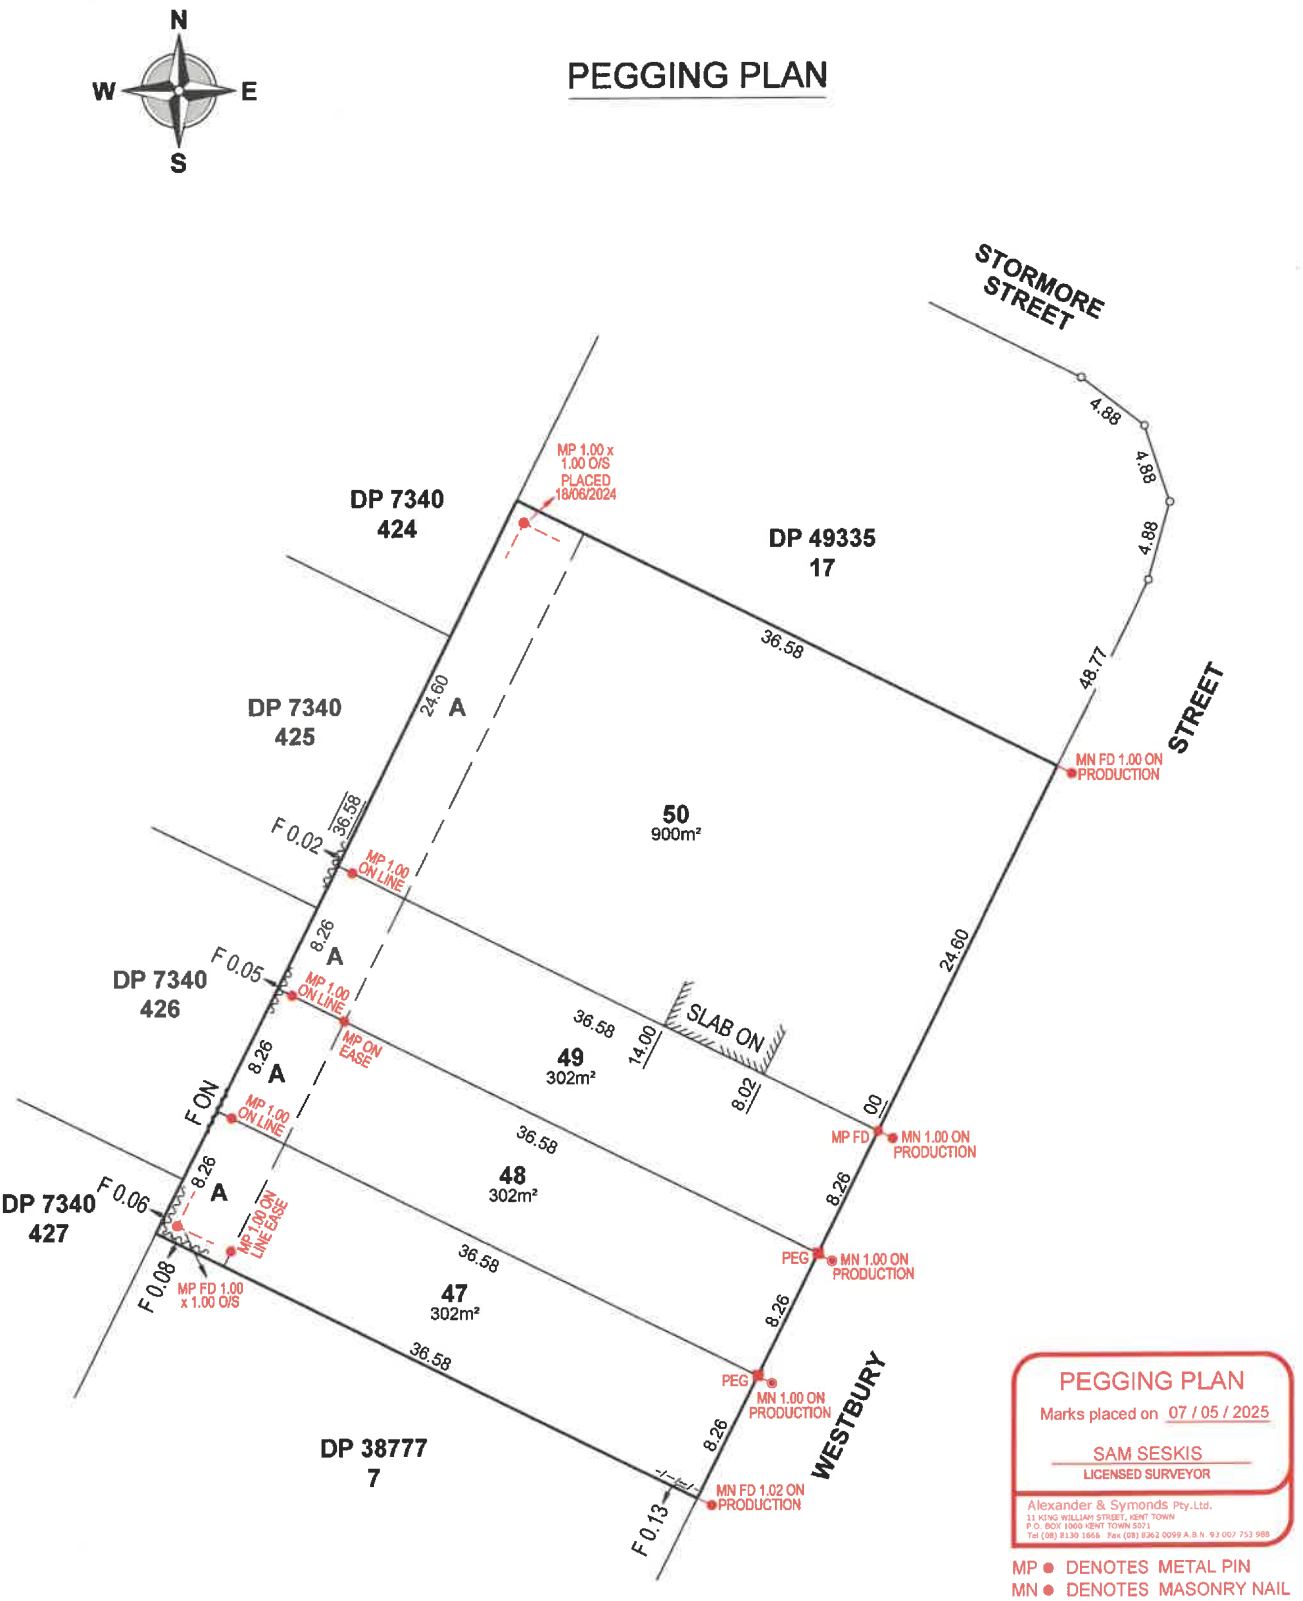

PEGGING PLAN
Marks placed on 07 / 05 / 2025
SAM SESKIS
LICENSED SURVEYOR
Alexander & Symonds Pty.Ltd.
11 KING WILLIAM STREET, KENT TOWN
P.O. BOX 1000 KENT TOWN 5071
Tel (08) 8130 1666 Fax (08) 8362 0099 A.B.N. 93 007 753 988

MP ● DENOTES METAL PIN
MN ● DENOTES MASONRY NAIL

Alexander & Symonds Pty Ltd
Kaurna Country
Level 1, 62 The Parade, Norwood,
South Australia 5067
ABN 93007 753 988

T (08) 8130 1666
W www.alexander.com.au
E adelaide@alexander.com.au

+ Property + Land Development +
+ Construction + Mining +
+ Spatial Information Management +

Alexander Symonds Surveying Consultants

LEGEND

●	MN	Denotes MASONRY NAIL
●	MP	Denotes METAL PIN
	O/S	Denotes OFFSET
	CB	Denotes COLORBOND
	FD	Denotes FOUND
	CT	Denotes CERTIFICATE OF TITLE
	F	Denotes FENCE

SAHT Order 4597
PROJECT No. 76003031
No's 19,21,23 & 25 WESTBURY STREET
DAVOREN PARK

0 3 6 9 12 15
SCALE 1:300 METRES
AT ORIGINAL SHEET SIZE A3

SAM THOMAS SESKIS
LICENSED SURVEYOR

REF: 24A0954PROP(D)PEGGING
SURVEYED: STS/07/05/2025
DRAFTER: KJD 30/01/2026